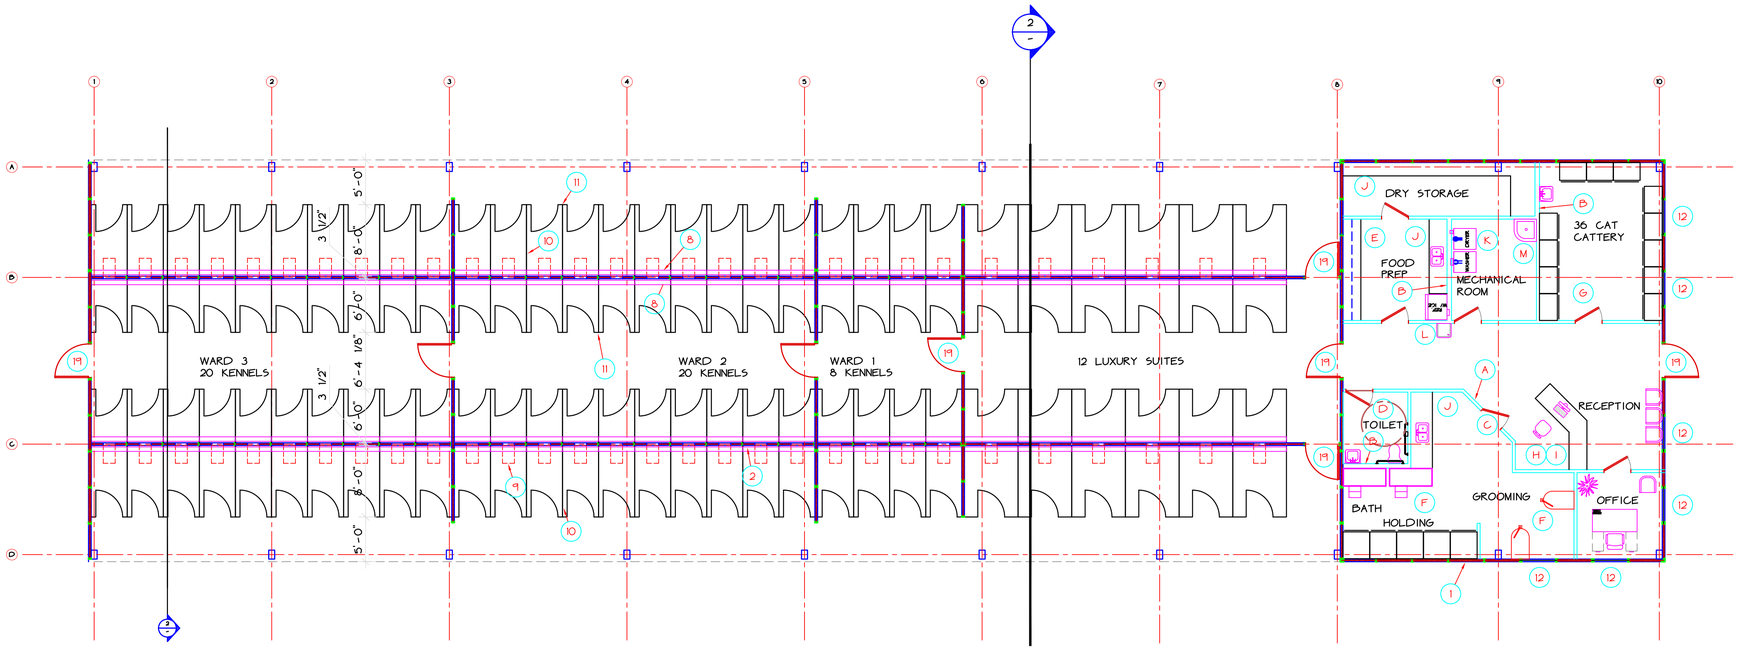

1 CONCEPTUAL PLAN

SCALE: 1/8" = 1'-0"

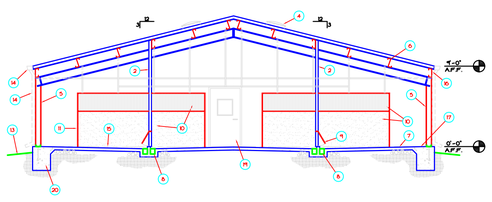

2 SECTION

SCALE: 1/8" = 1'-0"

1 Numbered Items by Houndquarter's

1. 31/2" thick insulated Houndquarter's exterior wall panels with 5/16" hardpanel exterior, EPS core, and FRP interior panel.
2. 31/2" thick insulated Houndquarter's exterior wall panels with FRP skin laminated to EPS core.
3. Insulated (R-30) metal clad roof panels. Consult Houndquarter's for proper thickness.
4. Double domed insulated skylights.
5. Rigid galvanized steel frame structural system by Agate, Inc. See engineering package submitted under separate cover.
6. Roof purlins, eave struts, girts, frames and rafters are pre-engineered and hot dipped galvanized.
7. 4" minimum thick concrete floor slab on 4" aggregate base course on compacted fill. See foundation drawing submitted under separate cover.
8. Trench drain system. Slope to trench drain min. ¼" in 12".
9. Insulated doggy door with guillotine closure by Houndquarter's
10. Stall partitions are of laminated EPS with FRP or optional stainless steel. Top grille with anodized aluminum finish.
11. Stall fronts with aluminum rod grill and a 30" wide door.
12. 48" x 36" aluminum single slide insulated windows by A.J. Manufacturer.
13. Finish grade approximately 8" below finish floor.
14. Gutters and rain water leaders are by roofing supplier.
15. Indicates finished floor line.
16. Top outside edge of eave strut.
17. Start of floor slope.
18. Door threshold to be a maximum of ½" above outside walk and finish floor elevations.
19. Metal clad 44" x 80" insulated door by A. J. Manufacturers. Provide 21" x 22" window door hardware.
20. See drawings by S.E Consultants for foundation details.

Letter items by contractor or others.

A. Metal studs with laminated drywall - clad FRP.
B. Metal stud plumbing wall.
C. Interior doors - Minimum 3068.
D. Grab bar @ 36" AFF, accessible shower, sink, toilet as occurs. (provide clear 60" turning area, & 30" X 48" clear space in front of sink).
E. Kitchen equipment, cabinets.
F. Grooming table and equipment, animal bath tub, drying equipment, counter / cabinet, holding, etc.
G. Cat condos - towers 3 high.
H. Office equipment, computers, furniture fixtures and equipment (FFE).
I. Reception desk and chair office equipment.
J. Cabinet with upper and sink where occurs.
K. Washer and dryer and laundry equipment.
L. High-Low accessible electronic drinking fountain, (EDF).
M. Mop Sink.

CONCEPTUAL DESIGN
NOT FOR CONSTRUCTION

Houndquarter's, Inc.
717 W Saint Anne Ave
Phoenix, AZ 85041
P: (602) 955-2420
F: (602) 955-2602

The design and arrangement indicated on this plan whether conceptual or in rendering form is the exclusive property of Houndquarter's, Inc. and may not be used or reproduced without written authorization from Houndquarter's, Inc.

New Facility for:
TYPICAL DOG KENNEL
60 DOGS

REVISION DATE DESCRIPTION

Project Designer: CAD Construction Design
A division of Craig L. McAllester, Inc.
1204 Mill Mar Road, Lancaster, PA. 17601
Studio: 717-898-7037
Facsimile: 717-898-7038
Email: craig@pitchfinder.net

PROJECT: SAMPLE

COPYRIGHT: DATE

TITLE: CONCEPTUAL FLOOR PLAN

SCALE: 1/8" = 1'-0"

A1